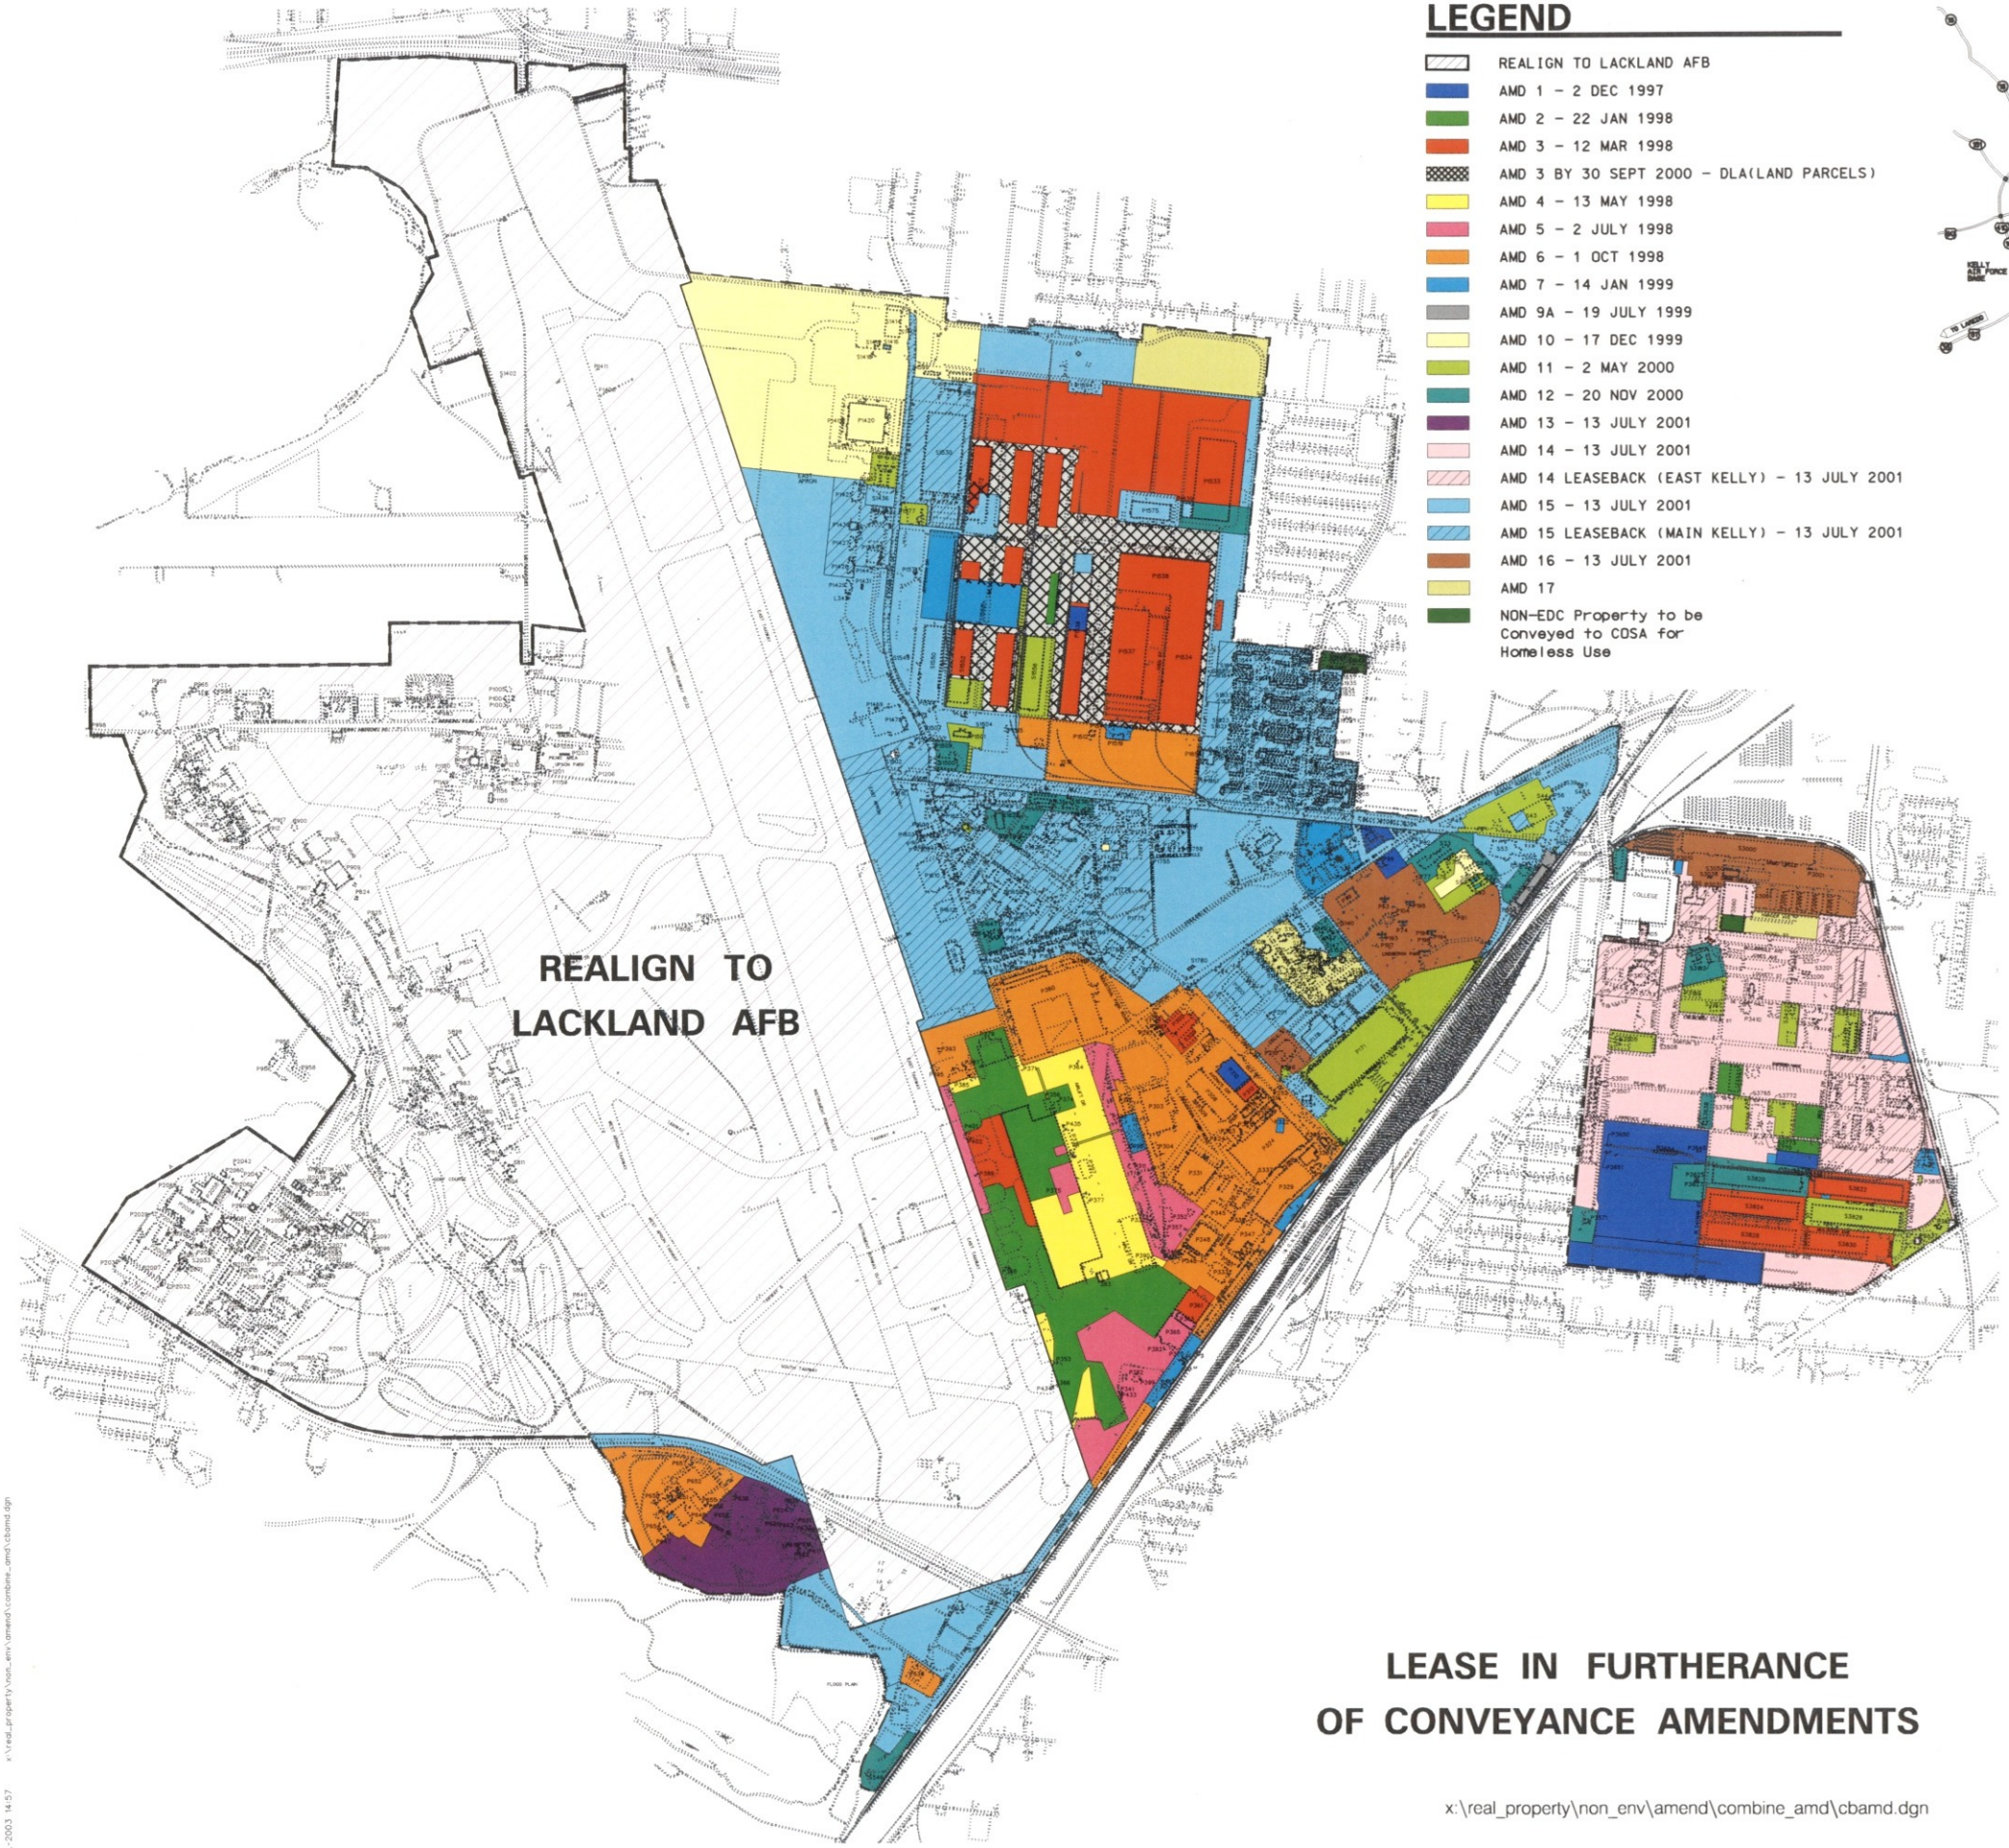

LEGEND

- REALIGN TO LACKLAND AFB
- AMD 1 - 2 DEC 1997
- AMD 2 - 22 JAN 1998
- AMD 3 - 12 MAR 1998
- AMD 3 BY 30 SEPT 2000 - DLA(LAND PARCELS)
- AMD 4 - 13 MAY 1998
- AMD 5 - 2 JULY 1998
- AMD 6 - 1 OCT 1998
- AMD 7 - 14 JAN 1999
- AMD 9A - 19 JULY 1999
- AMD 10 - 17 DEC 1999
- AMD 11 - 2 MAY 2000
- AMD 12 - 20 NOV 2000
- AMD 13 - 13 JULY 2001
- AMD 14 - 13 JULY 2001
- AMD 14 LEASEBACK (EAST KELLY) - 13 JULY 2001
- AMD 15 - 13 JULY 2001
- AMD 15 LEASEBACK (MAIN KELLY) - 13 JULY 2001
- AMD 16 - 13 JULY 2001
- AMD 17
- NON-EDC Property to be Conveyed to COSA for Homeless Use

VICINITY LOCATION MAP
NOT TO SCALE

MAG. DECLINATION: 6° 30' E
YEAR: FEBRUARY 1997
ANNUAL CHANGE 3.5' W

LEASE IN FURTHERANCE OF CONVEYANCE AMENDMENTS

x:\real_property\non_env\amend\combine_amd\cbamd.dgn

REV	DATE	DESCRIPTION	INITIAL

PLAN REVISIONS

DEPARTMENT OF THE AIR FORCE

Air Force Base Conversion Agency

AMENDMENTS BY COLOR

Former Kelly Air Force Base
San Antonio, Texas

SCALED 1 INCH= DATE 18-JUL-2003

BASE COMPREHENSIVE PLAN DIRECTIVE AFR 86-4

AFBCA 143 BILLY MITCHELL BLVD. SUITE 1
SAN ANTONIO, TEXAS 78226-1858

18-JUL-2003 14:57 x:\real_property\non_env\amend\combine_amd\cbamd.dgn